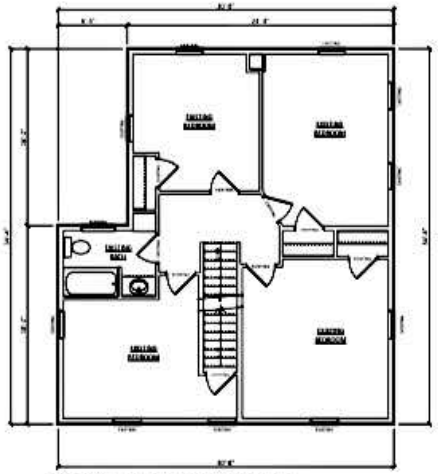

EXISTING SECOND FLOOR PLAN
SCALE: 3/16" = 1'-0"

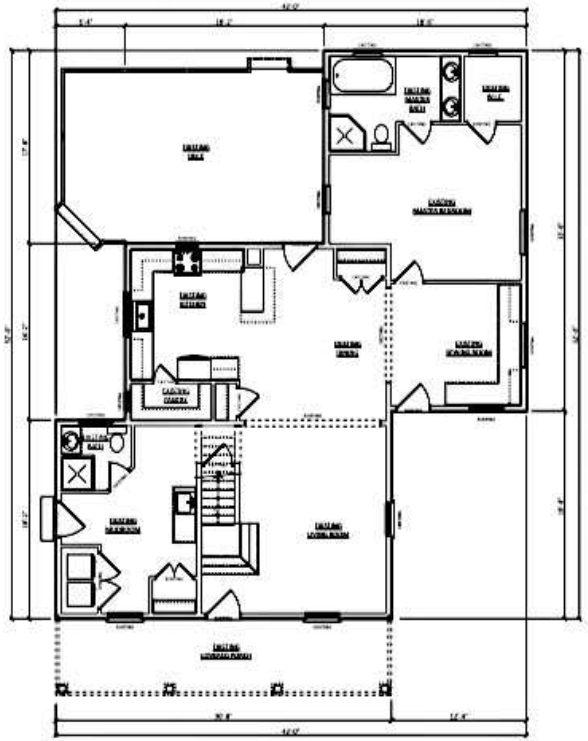

EXISTING FIRST FLOOR PLAN
SCALE: 3/16" = 1'-0"

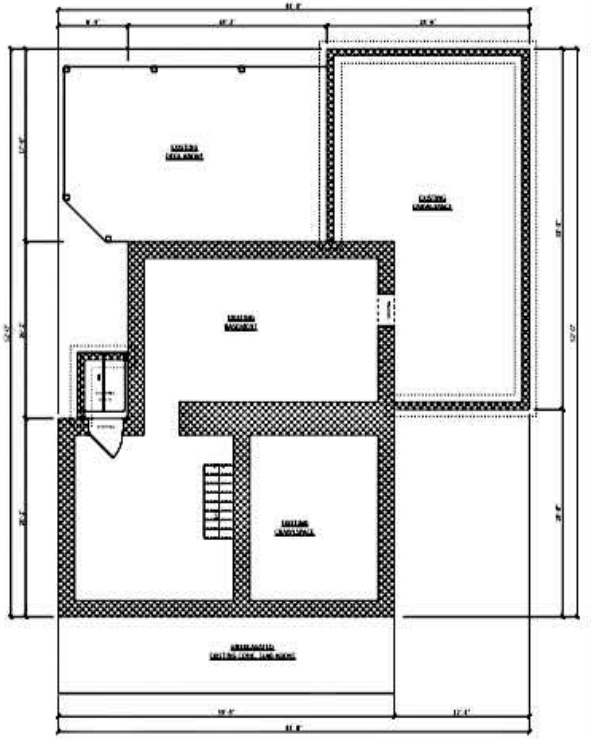

EXISTING FOUNDATION PLAN
SCALE: 3/16" = 1'-0"

EXISTING RIGHT ELEVATION
SCALE: 3/16" = 1'-0"

EXISTING FRONT ELEVATION
SCALE: 3/16" = 1'-0"

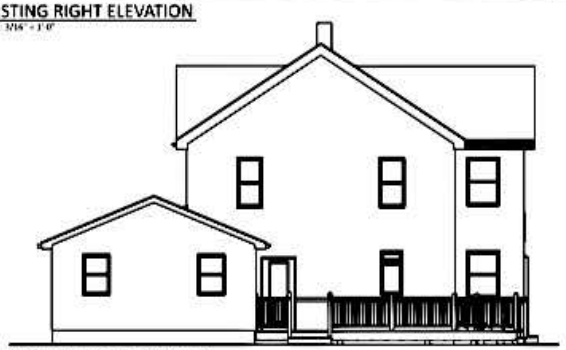

EXISTING REAR ELEVATION
SCALE: 3/16" = 1'-0"

EXISTING LEFT ELEVATION
SCALE: 3/16" = 1'-0"

DRAFTING CONCEPTS

DATE	ITEM	BY
7/17/25	PRELIMINARY	DC
9/30/25	REVISIONS	DC

CONTRACTOR:

CLIENT NAME & ADDRESS:
Tara Detweiler
185 W Churchtown Rd
East Earl, PA 17519

PROJECT SITE:
Commercial Township
185 W Churchtown Rd
East Earl, PA 17519

PROJECT TITLE:
ADDITION & RENOVATIONS

SHEET TITLE:
EXISTING PLANS

DATE REVISED:
9/30/25

SCALE:
AS NOTED

DRAWING NO:
D675-25

1

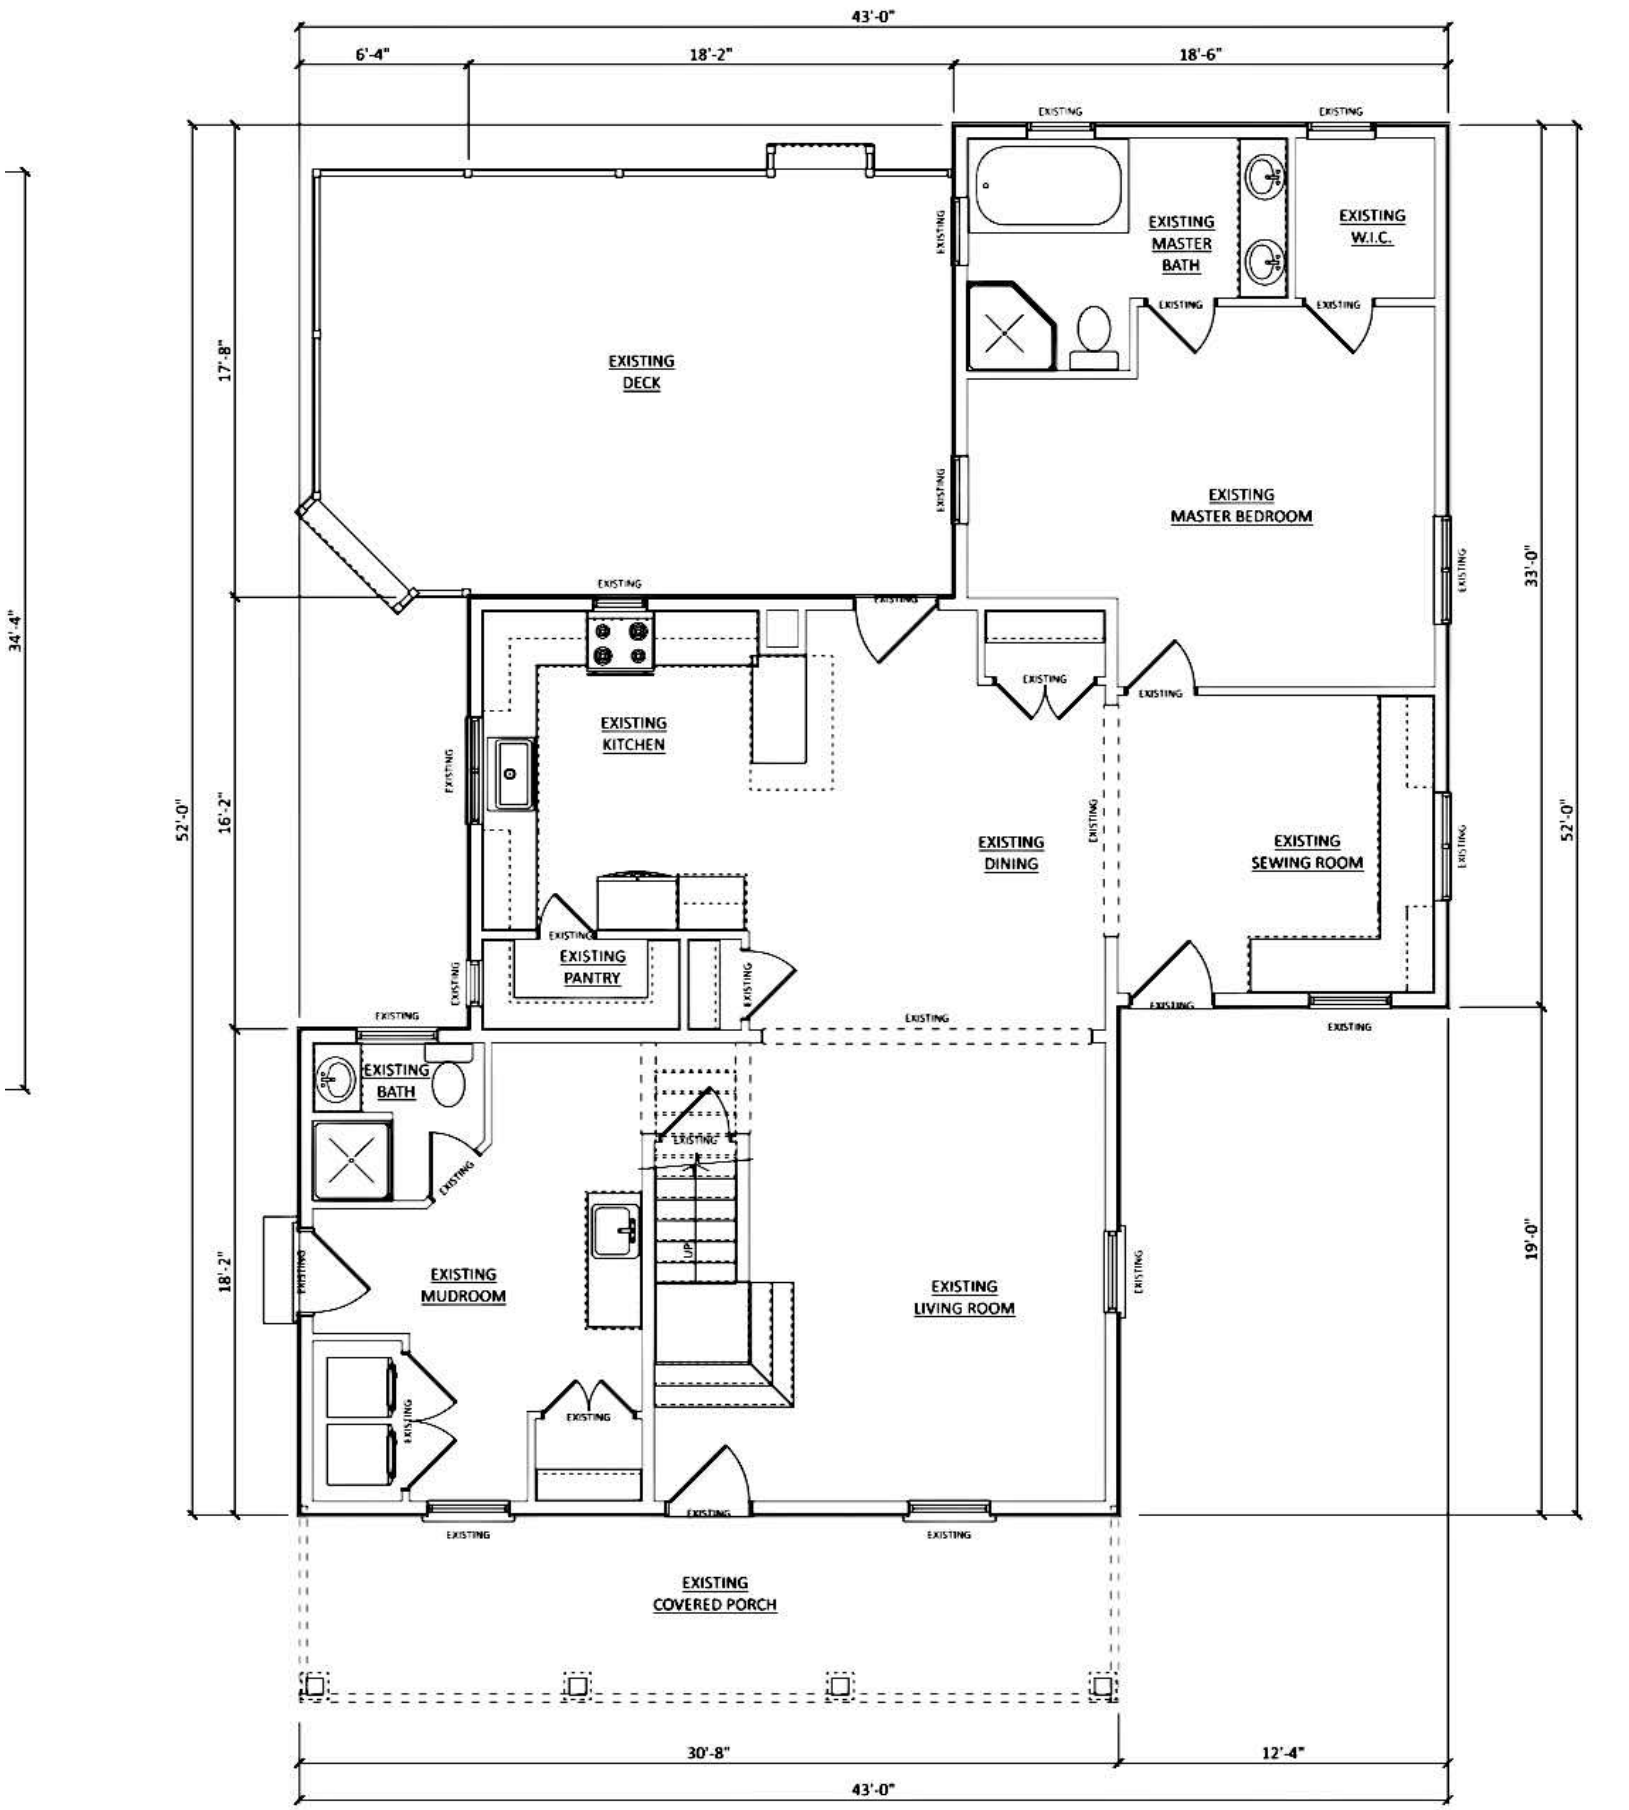

EXISTING FIRST FLOOR PLAN

SCALE: 3/16" = 1'-0"

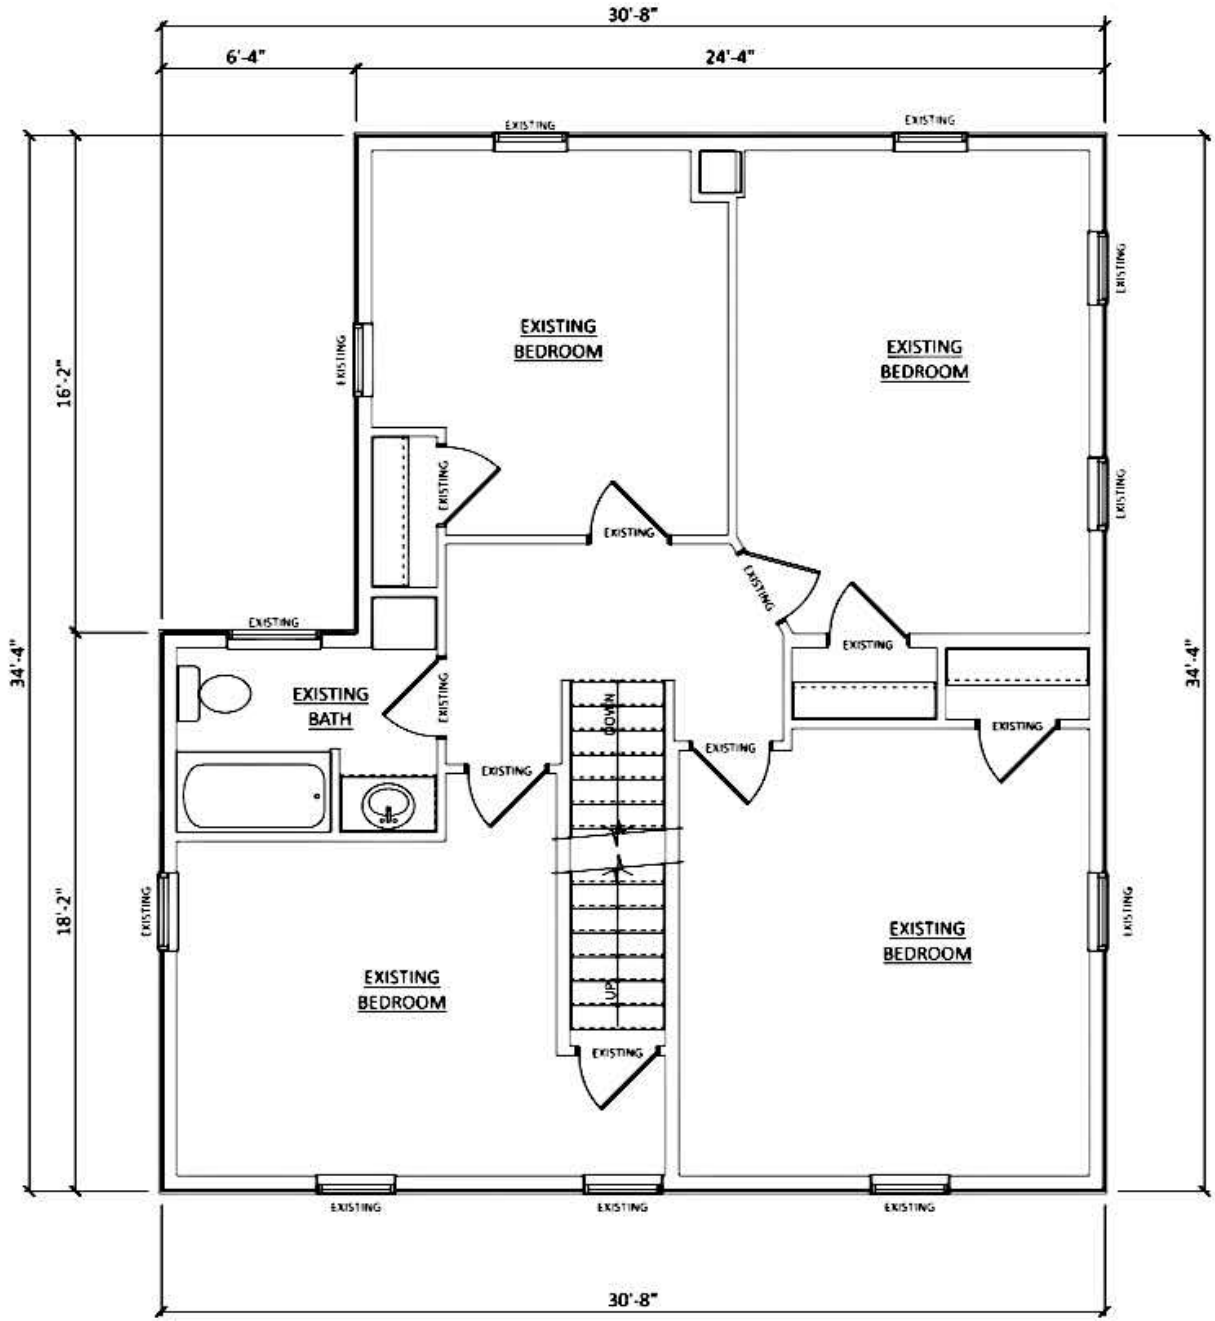

EXISTING SECOND FLOOR PLAN

SCALE: 3/16" = 1'-0"

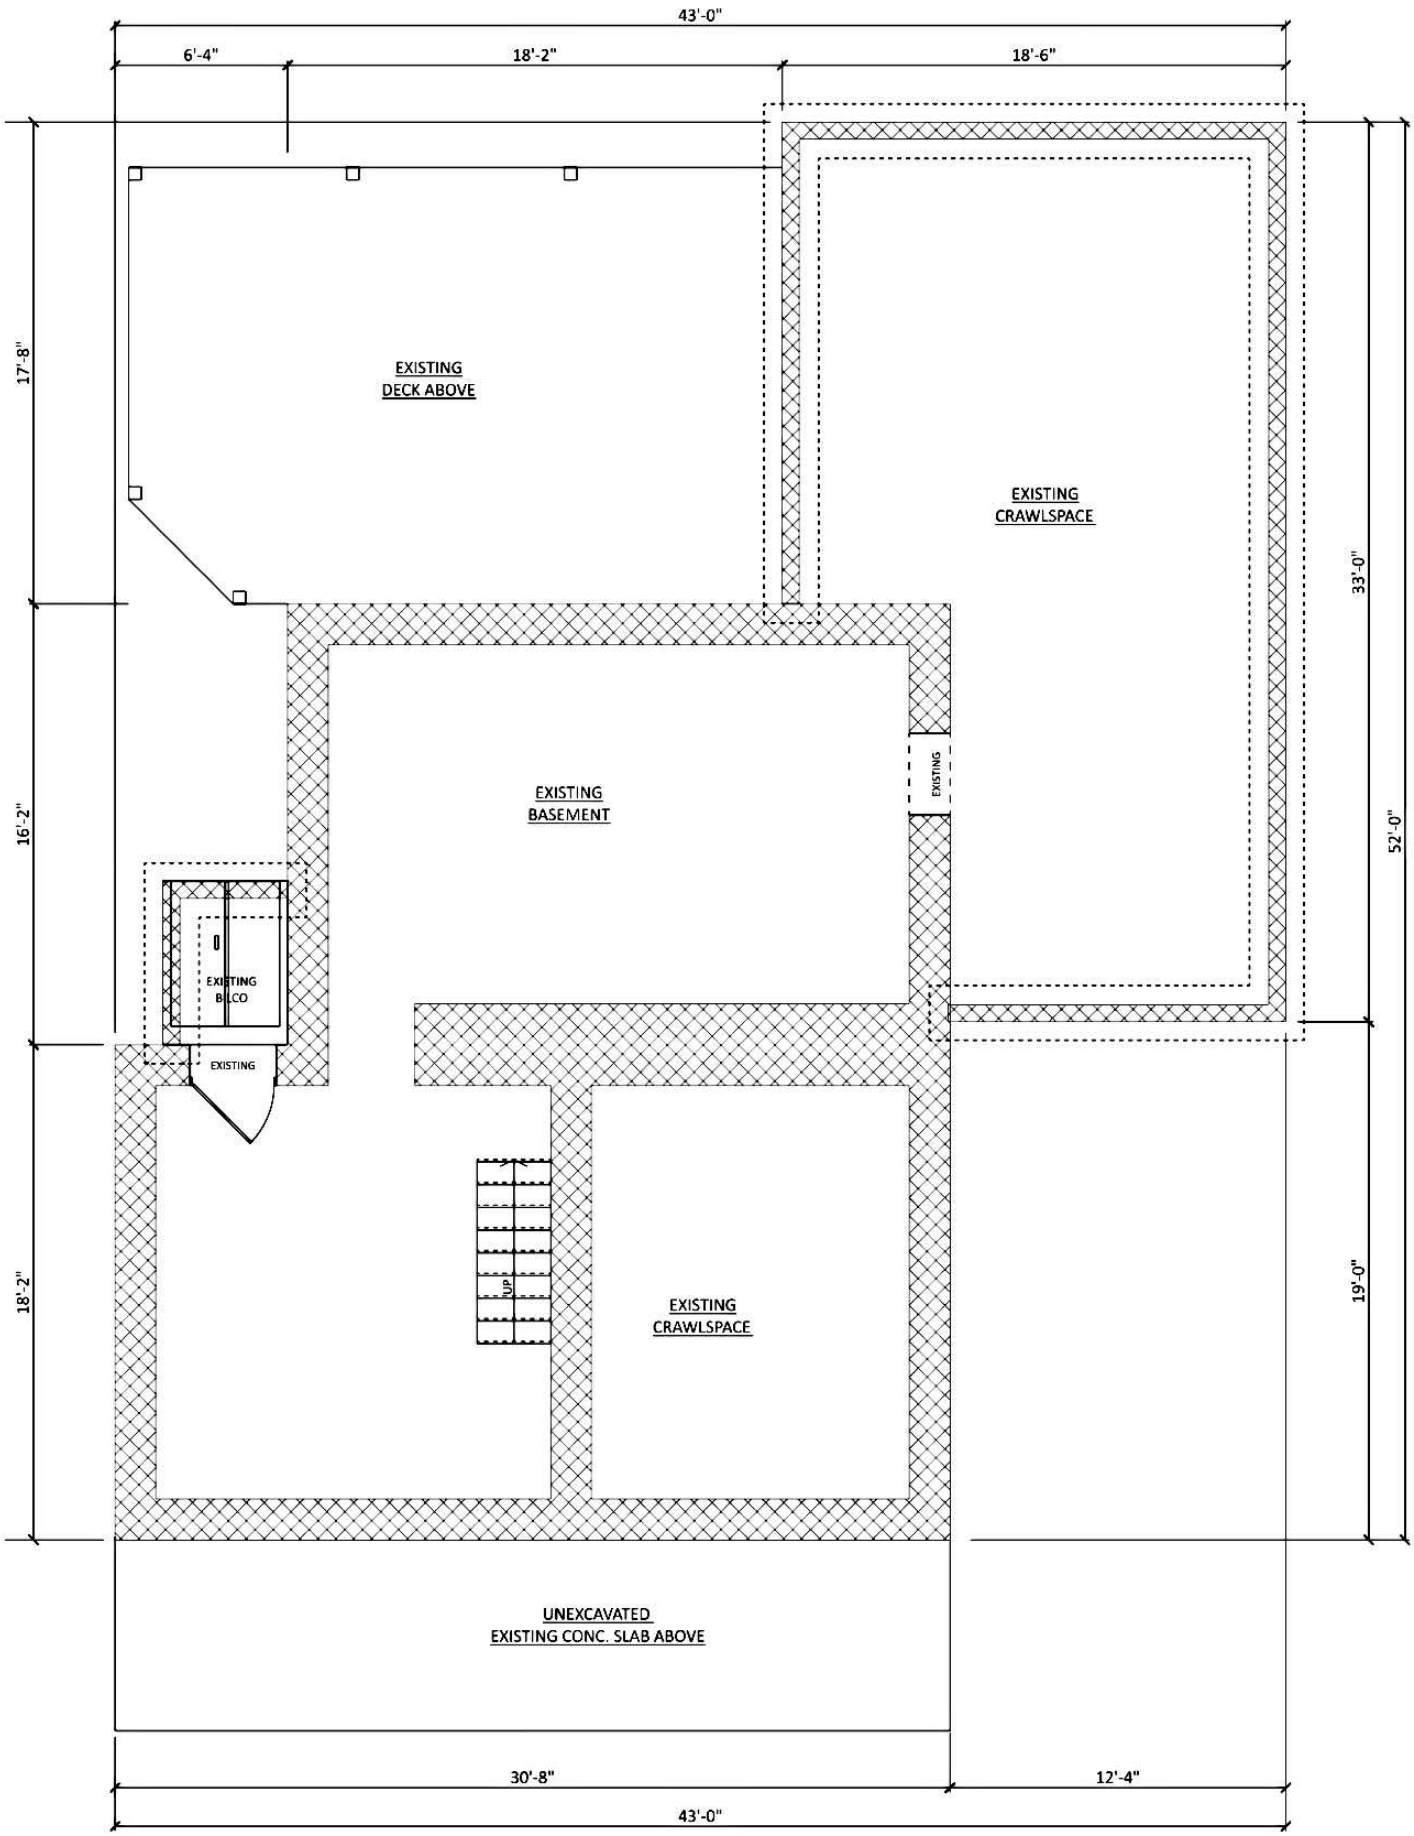

EXISTING FOUNDATION PLAN

SCALE: 3/16" = 1'-0"